EXHIBIT "B"

VICINTY MAP

CITY OF RIDGECREST, CA (NOT TO SCALE)

CHECKED by
KERN COUNTY SURVEYORS OFFICE
Date 8/12/09
Approved by

LICENSED LAND SURVEYOR
DERRILL G. WHITTEN JR.
12/21/10
NO. 7816
STATE OF CALIFORNIA

7/13/09

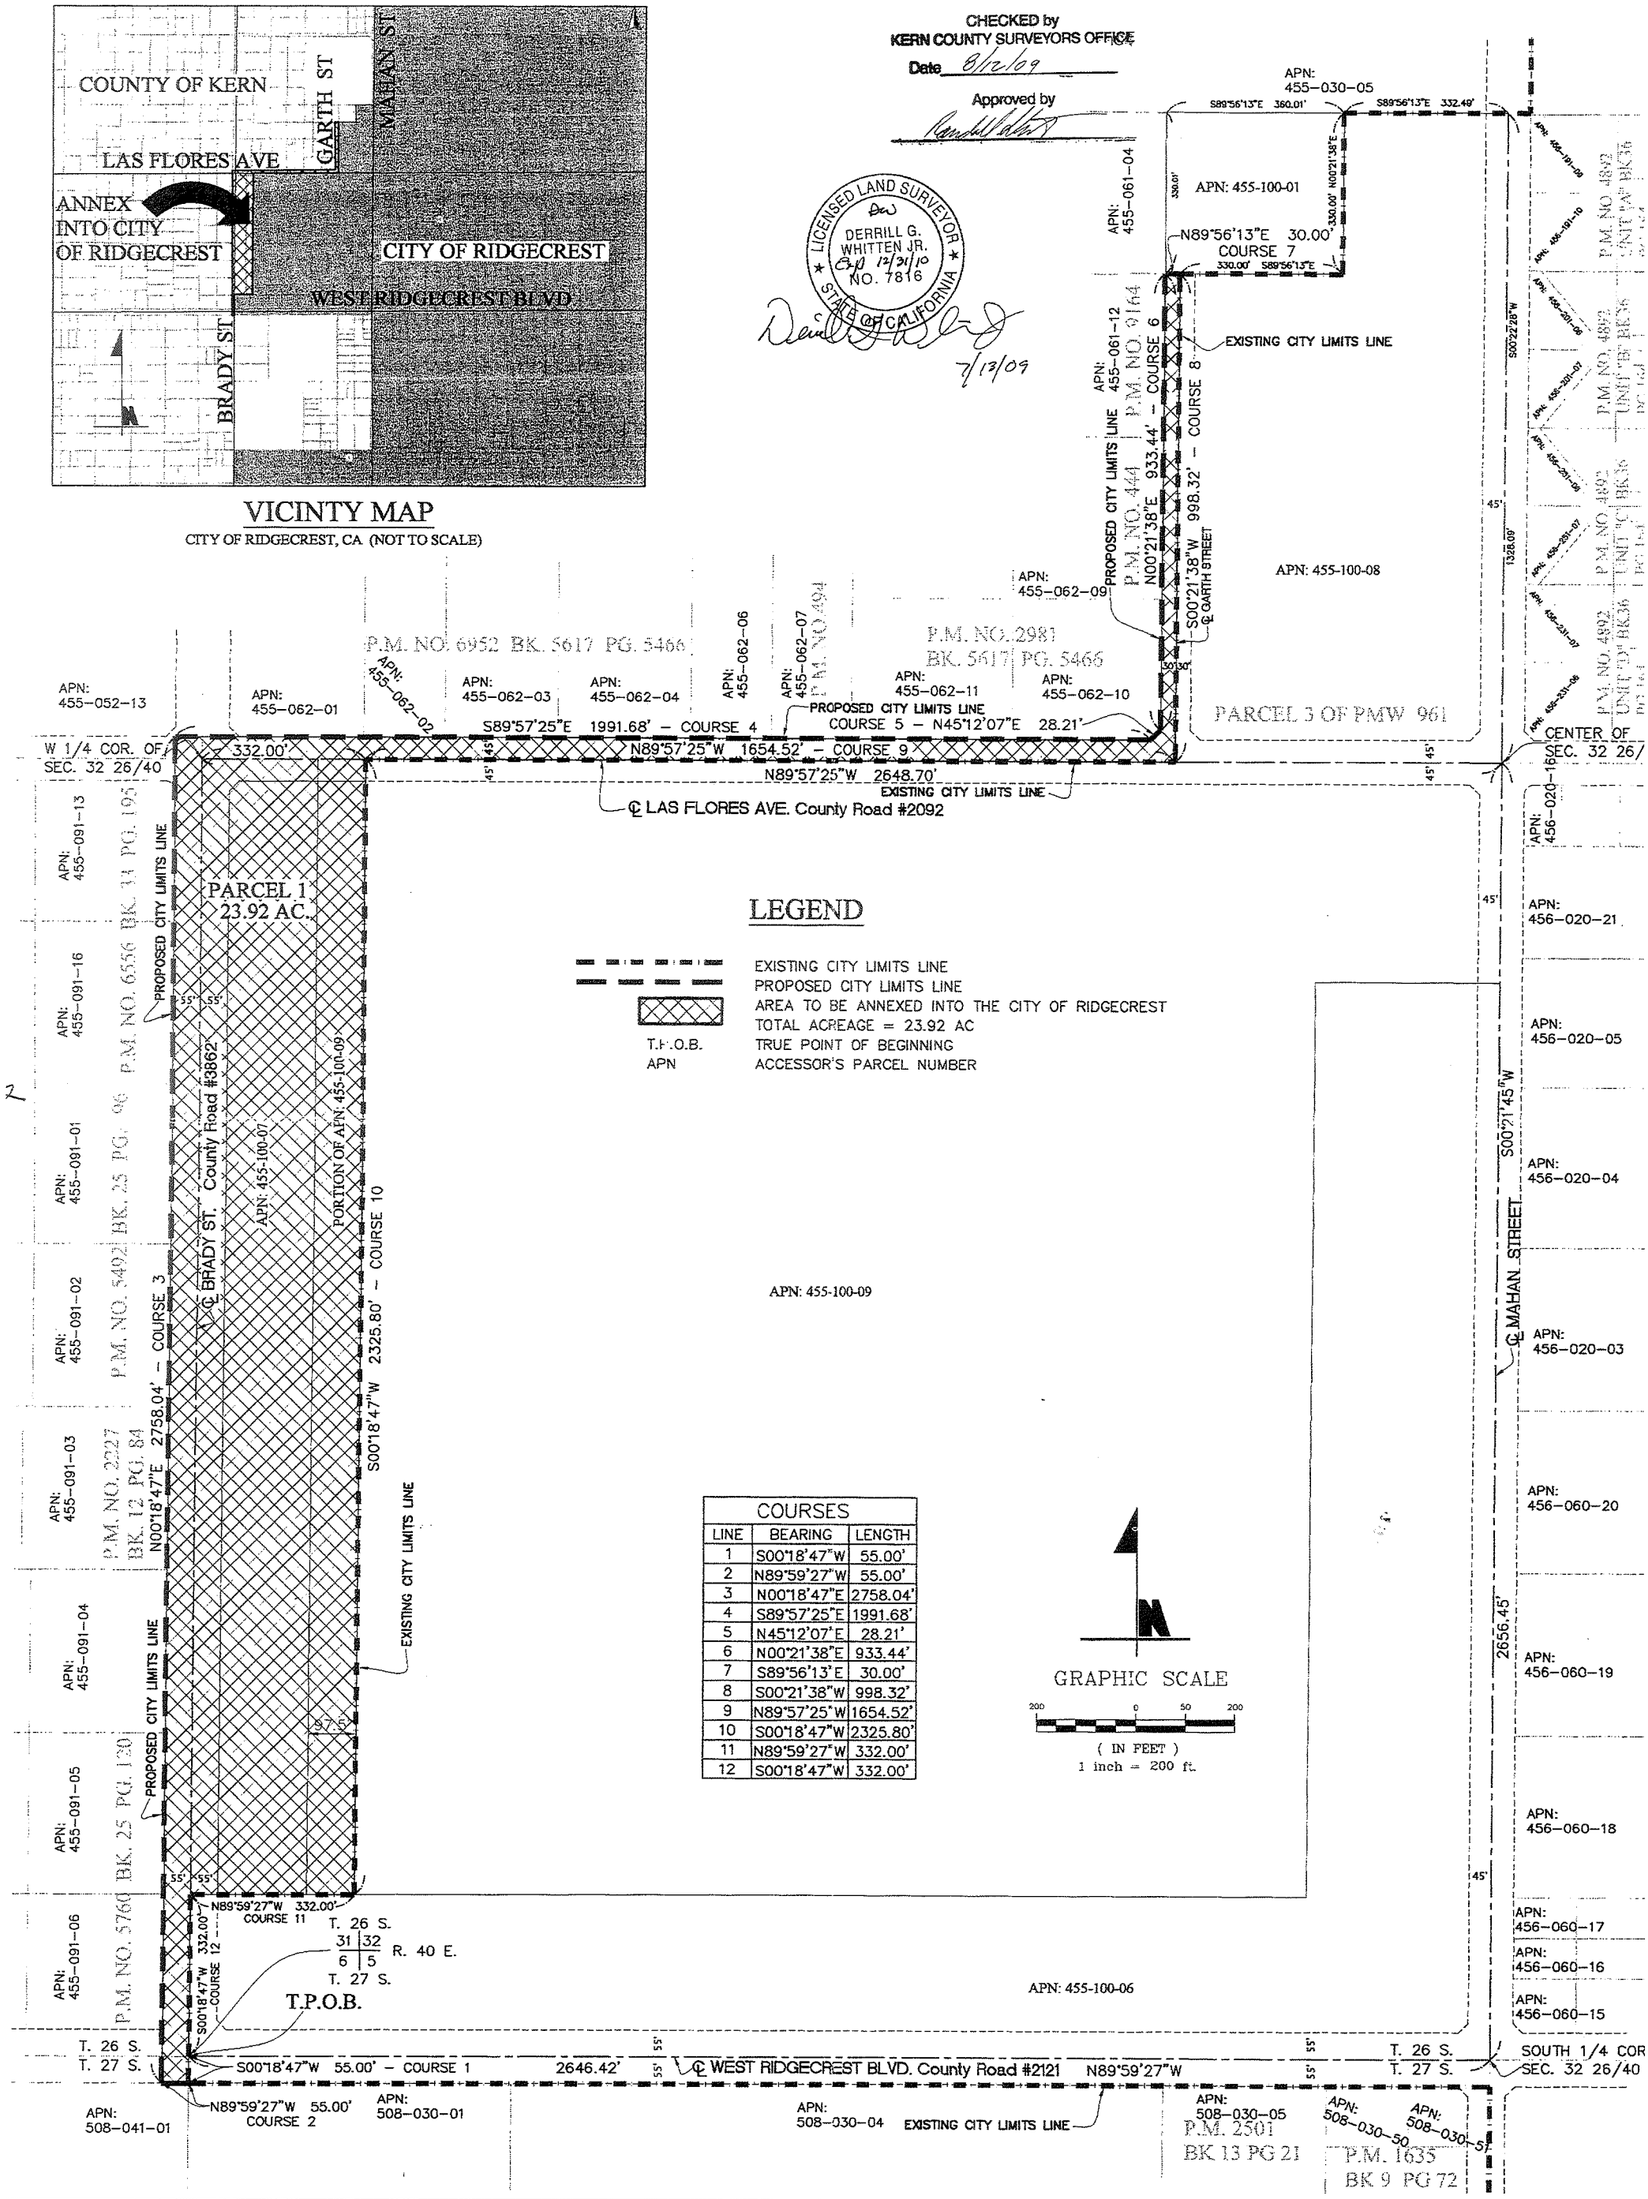

LEGEND

	EXISTING CITY LIMITS LINE
	PROPOSED CITY LIMITS LINE
	AREA TO BE ANNEXED INTO THE CITY OF RIDGECREST
	TOTAL ACREAGE = 23.92 AC
T.P.O.B.	TRUE POINT OF BEGINNING
APN	ACCESSOR'S PARCEL NUMBER

COURSES

LINE	BEARING	LENGTH
1	S00°18'47"W	55.00'
2	N89°59'27"W	55.00'
3	N00°18'47"E	2758.04'
4	S89°57'25"E	1991.68'
5	N45°12'07"E	28.21'
6	N00°21'38"E	933.44'
7	S89°56'13"E	30.00'
8	S00°21'38"W	998.32'
9	N89°57'25"W	1654.52'
10	S00°18'47"W	2325.80'
11	N89°59'27"W	332.00'
12	S00°18'47"W	332.00'

GRAPHIC SCALE

200 0 50 200

(IN FEET)
1 inch = 200 ft.

REV.	DATE	DESCRIPTION	BY

ANNEXATION NO. 17-2
CITY OF RIDGECREST, CA

DRAWN BY: TDG	DATE: 07/07/09
CHECKED BY: DGW	DRAWING NO.: 077-01-00_ANNEXATION MAP
JOB NO.: 077-01-00	SHEET 1 OF 1